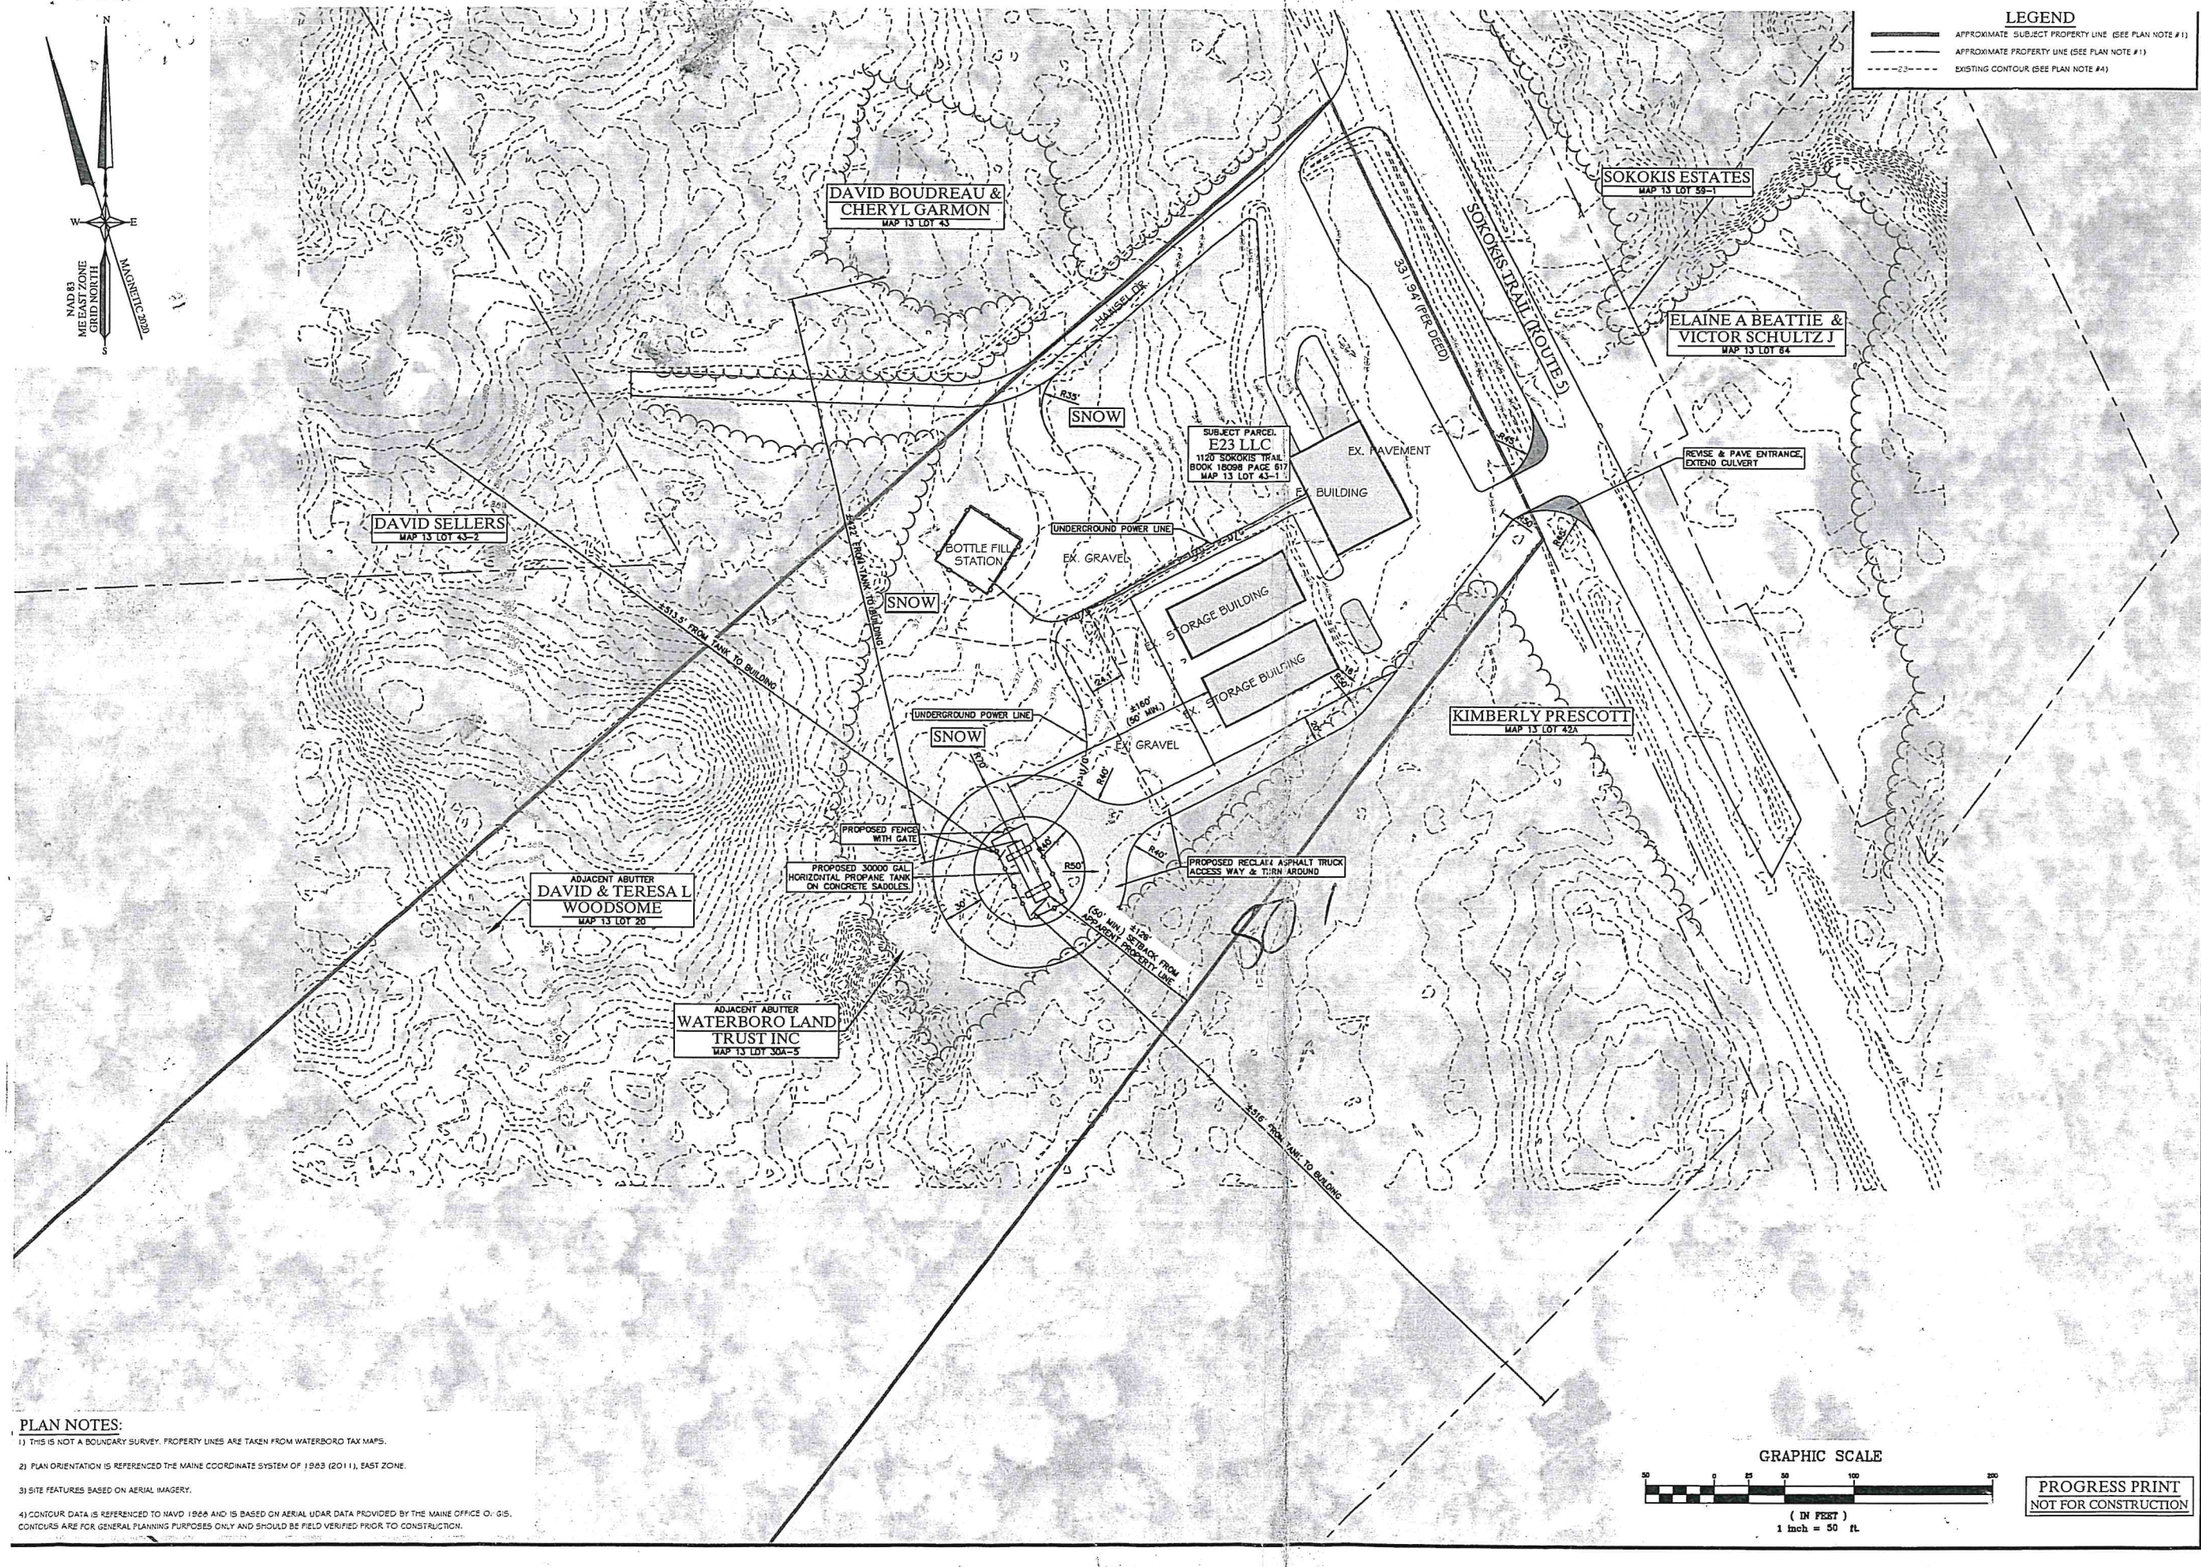

PLAN NOTES:

1) THIS IS NOT A BOUNDARY SURVEY. PROPERTY LINES ARE TAKEN FROM WATERBORO TAX MAPS.

2) PLAN ORIENTATION IS REFERENCED THE MAINE COORDINATE SYSTEM OF 1983 (2011), EAST ZONE.

3) SITE FEATURES BASED ON AERIAL IMAGERY.

4) CONTOUR DATA IS REFERENCED TO NAVD 1988 AND IS BASED ON AERIAL LIDAR DATA PROVIDED BY THE MAINE OFFICE O. GIS. CONTOURS ARE FOR GENERAL PLANNING PURPOSES ONLY AND SHOULD BE FIELD VERIFIED PRIOR TO CONSTRUCTION.

NO.	REVISIONS	DAT

DRAWN BY: AGP/JEP/JAM
CHECKED BY: WTL

SHEET TITLE: **SITE SKETCH PLAN**

SCALE: 1"=50' DATE: JANUARY 28, 2022

CLIENT/PROJECT: **FABIAN OIL**

LOCATION: 1120 SOKOKIS TRAIL
TOWN: WATERBORO COUNTY: YORK STATE: MAINE

Gartley & Dorsky ENGINEERING SURVEYING
59 Union Street, Unit-1, P.O. Box 1031 Camden, ME 04843-1031
Ph. (207) 236-3565 Fax (207) 236-3055 Toll Free 1-888-282-3565
165 Main Street Suite 2D P.O. Box 1072 Damariscotta, Maine 04543
Ph. (207) 790-5805

ADVANCE COPY

PROJ. NO. 2021-0394

SK1

PROGRESS PRINT
NOT FOR CONSTRUCTION

© GARTLEY & DORSKY ENGINEERING & SURVEYING, LLC. THESE PLANS AND DESIGNS INCORPORATED HEREIN, AS AN INSTRUMENT OF SERVICE, ARE AND SHALL REMAIN THE PROPERTY OF GARTLEY & DORSKY ENGINEERING & SURVEYING, LLC WHETHER THE PROJECT FOR WHICH THEY ARE MADE IS EXECUTED OR NOT. THE REPRODUCTION OF THESE PLANS AND DESIGNS IN WHOLE OR IN PART IS PROHIBITED WITHOUT THE WRITTEN PERMISSION OF GARTLEY & DORSKY ENGINEERING & SURVEYING, LLC.

Not a legal survey

Fabian

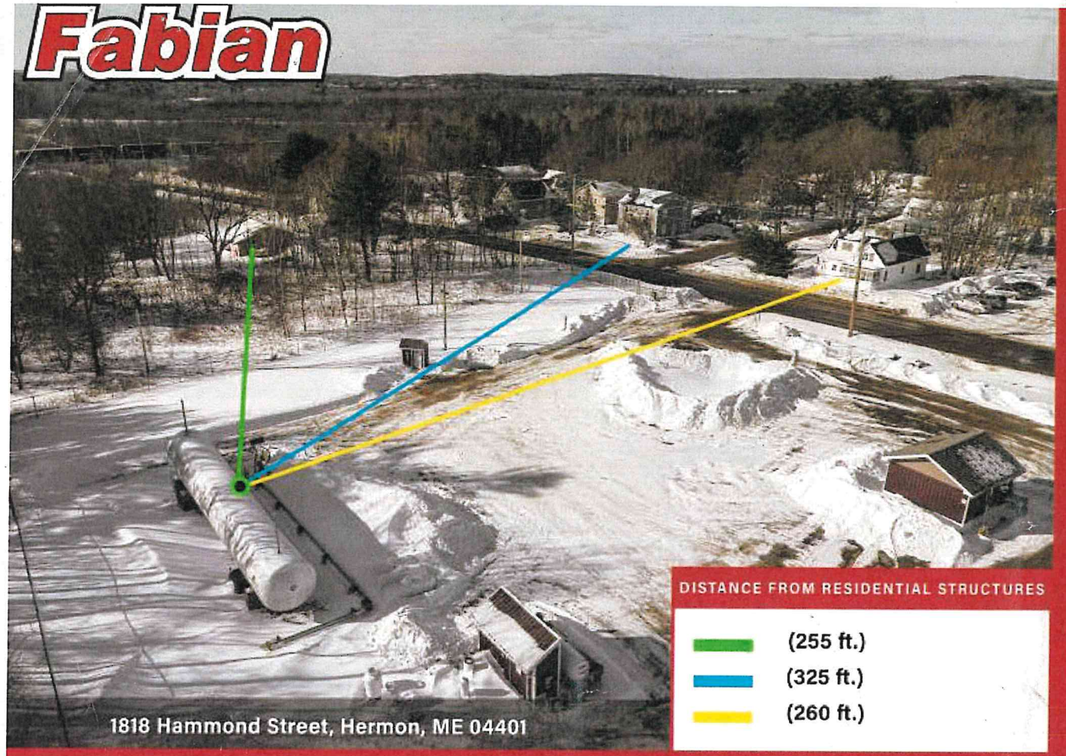

1818 Hammond Street, Hermon, ME 04401

DISTANCE FROM RESIDENTIAL STRUCTURES

- (255 ft.)
- (325 ft.)
- (260 ft.)

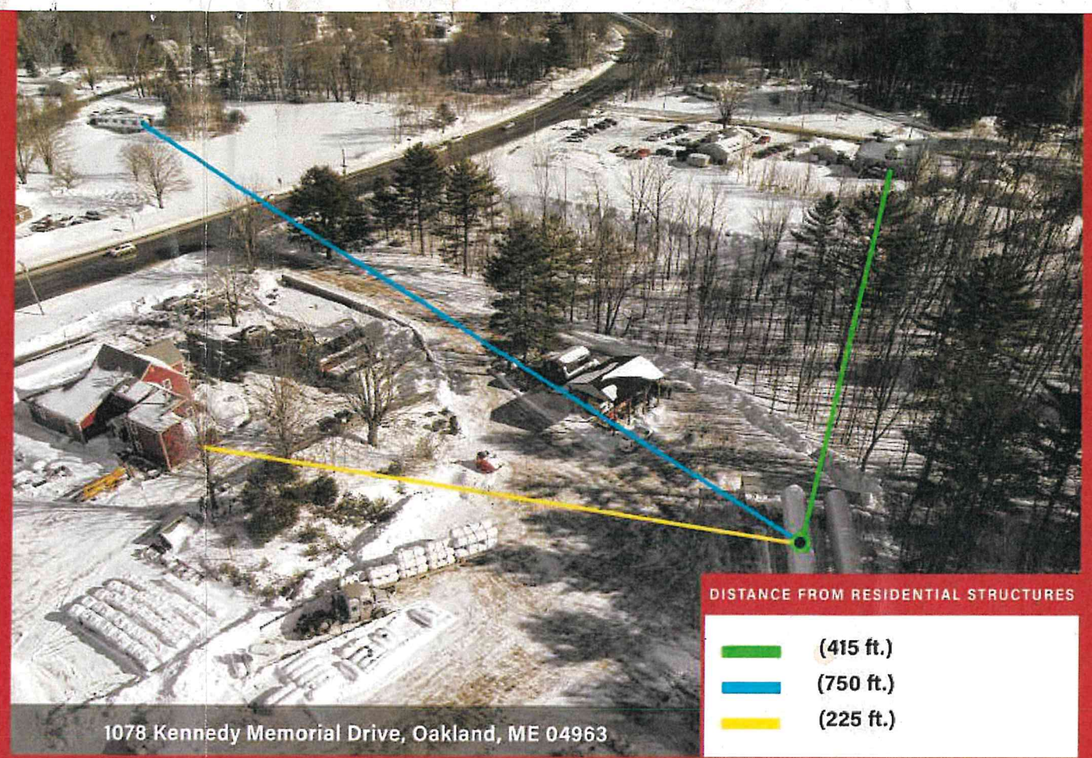

1078 Kennedy Memorial Drive, Oakland, ME 04963

DISTANCE FROM RESIDENTIAL STRUCTURES

- (415 ft.)
- (750 ft.)
- (225 ft.)

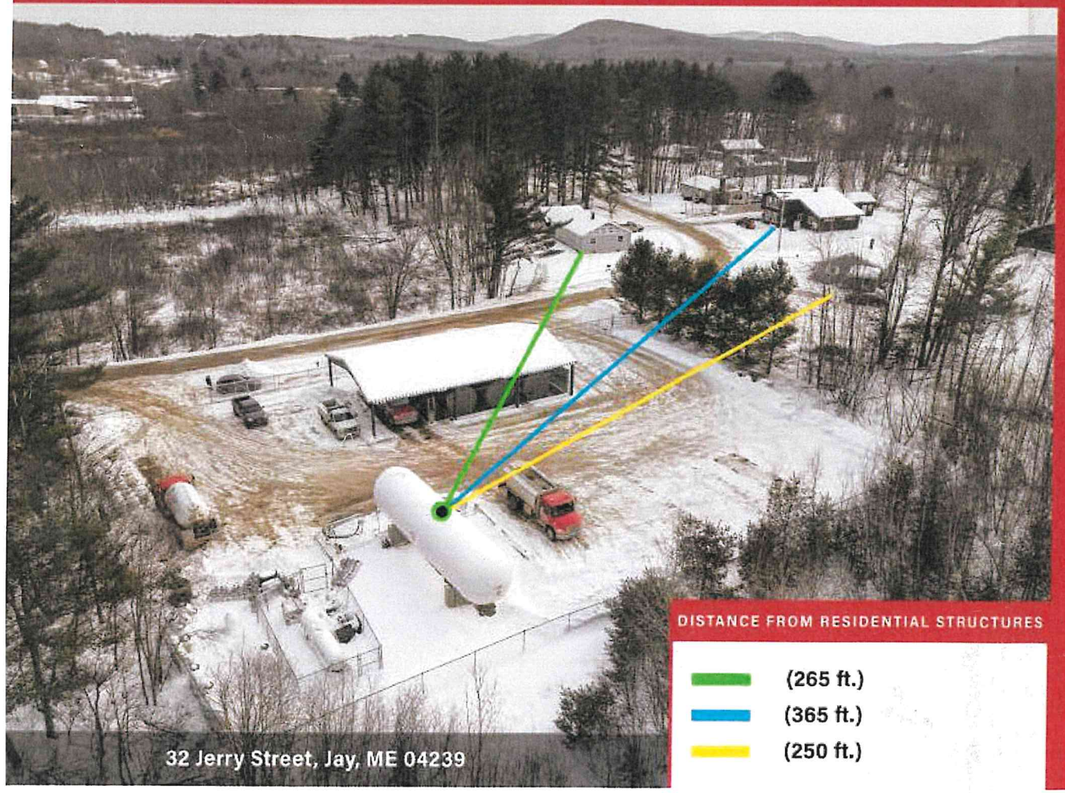

32 Jerry Street, Jay, ME 04239

DISTANCE FROM RESIDENTIAL STRUCTURES

- (265 ft.)
- (365 ft.)
- (250 ft.)

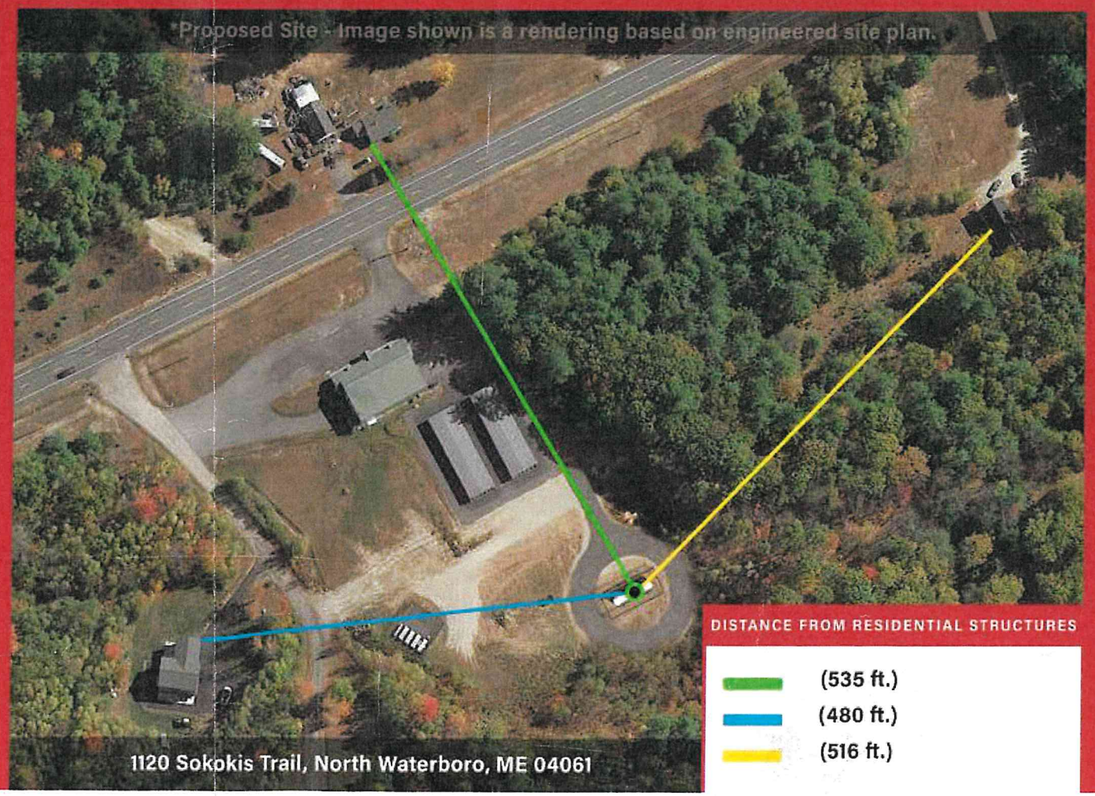

*Proposed Site - Image shown is a rendering based on engineered site plan.

1120 Sokokis Trail, North Waterboro, ME 04061

DISTANCE FROM RESIDENTIAL STRUCTURES

- (535 ft.)
- (480 ft.)
- (516 ft.)

Fabian

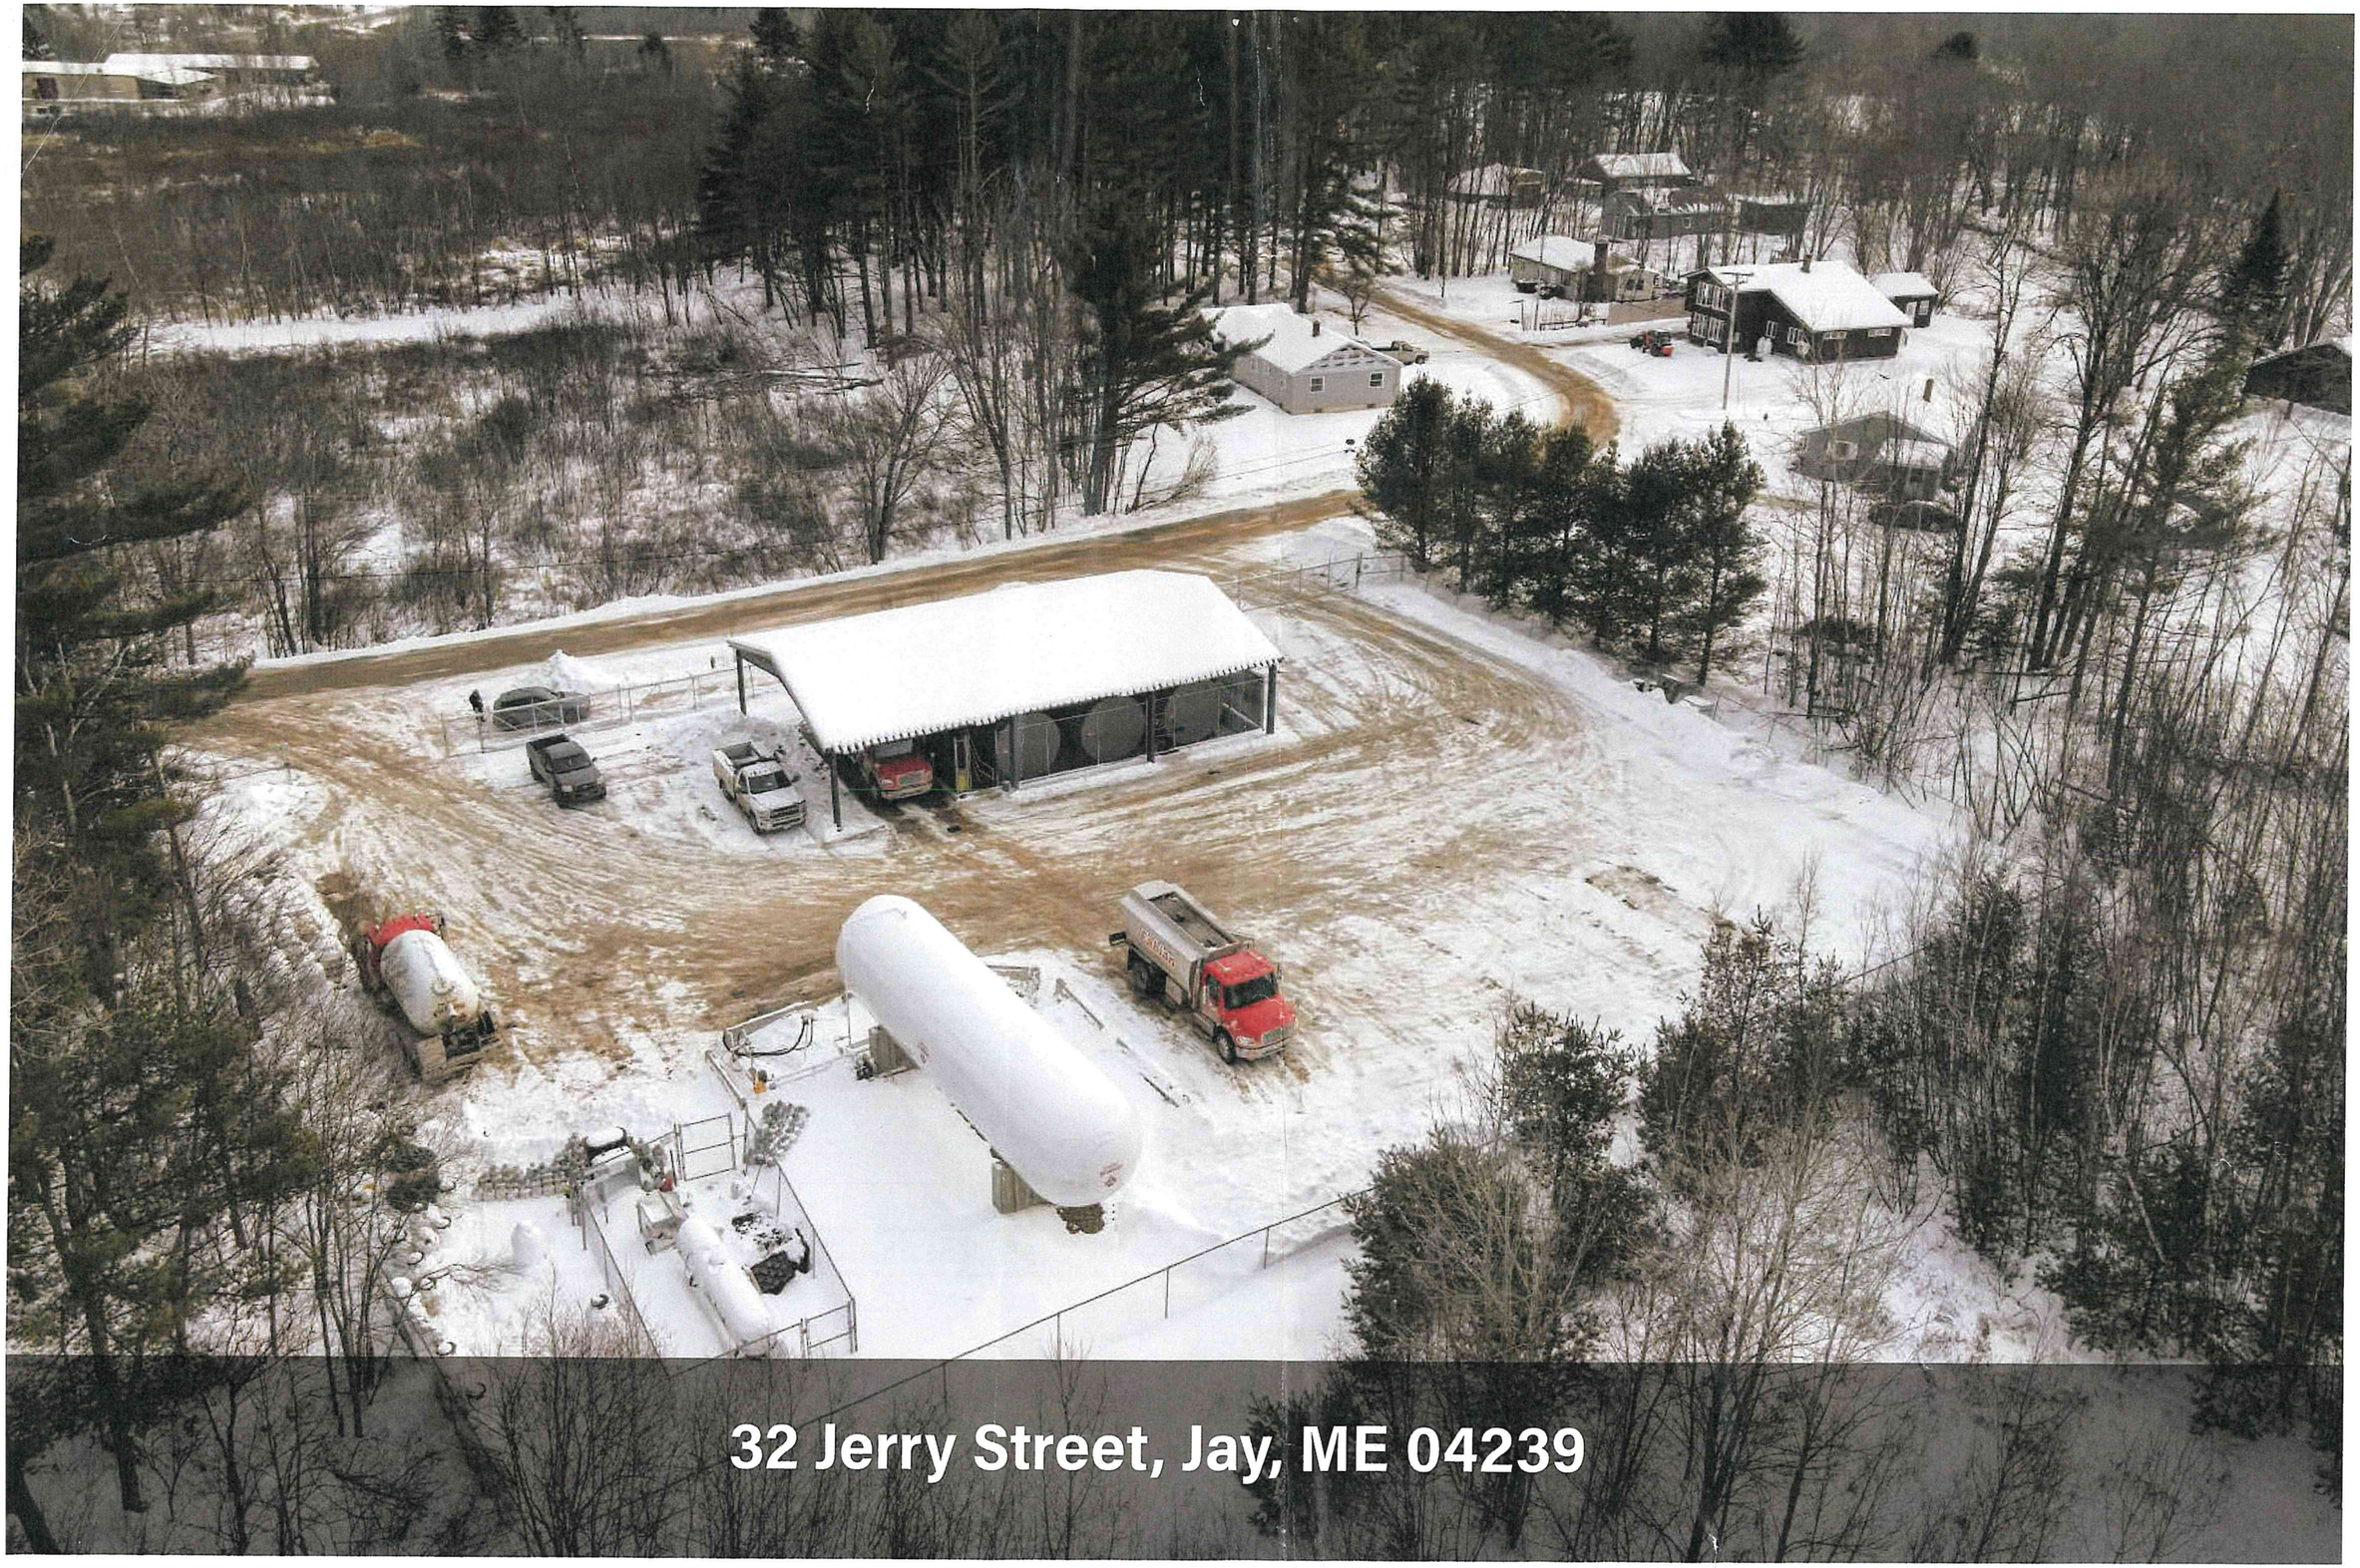
32 Jerry Street, Jay, ME 04239

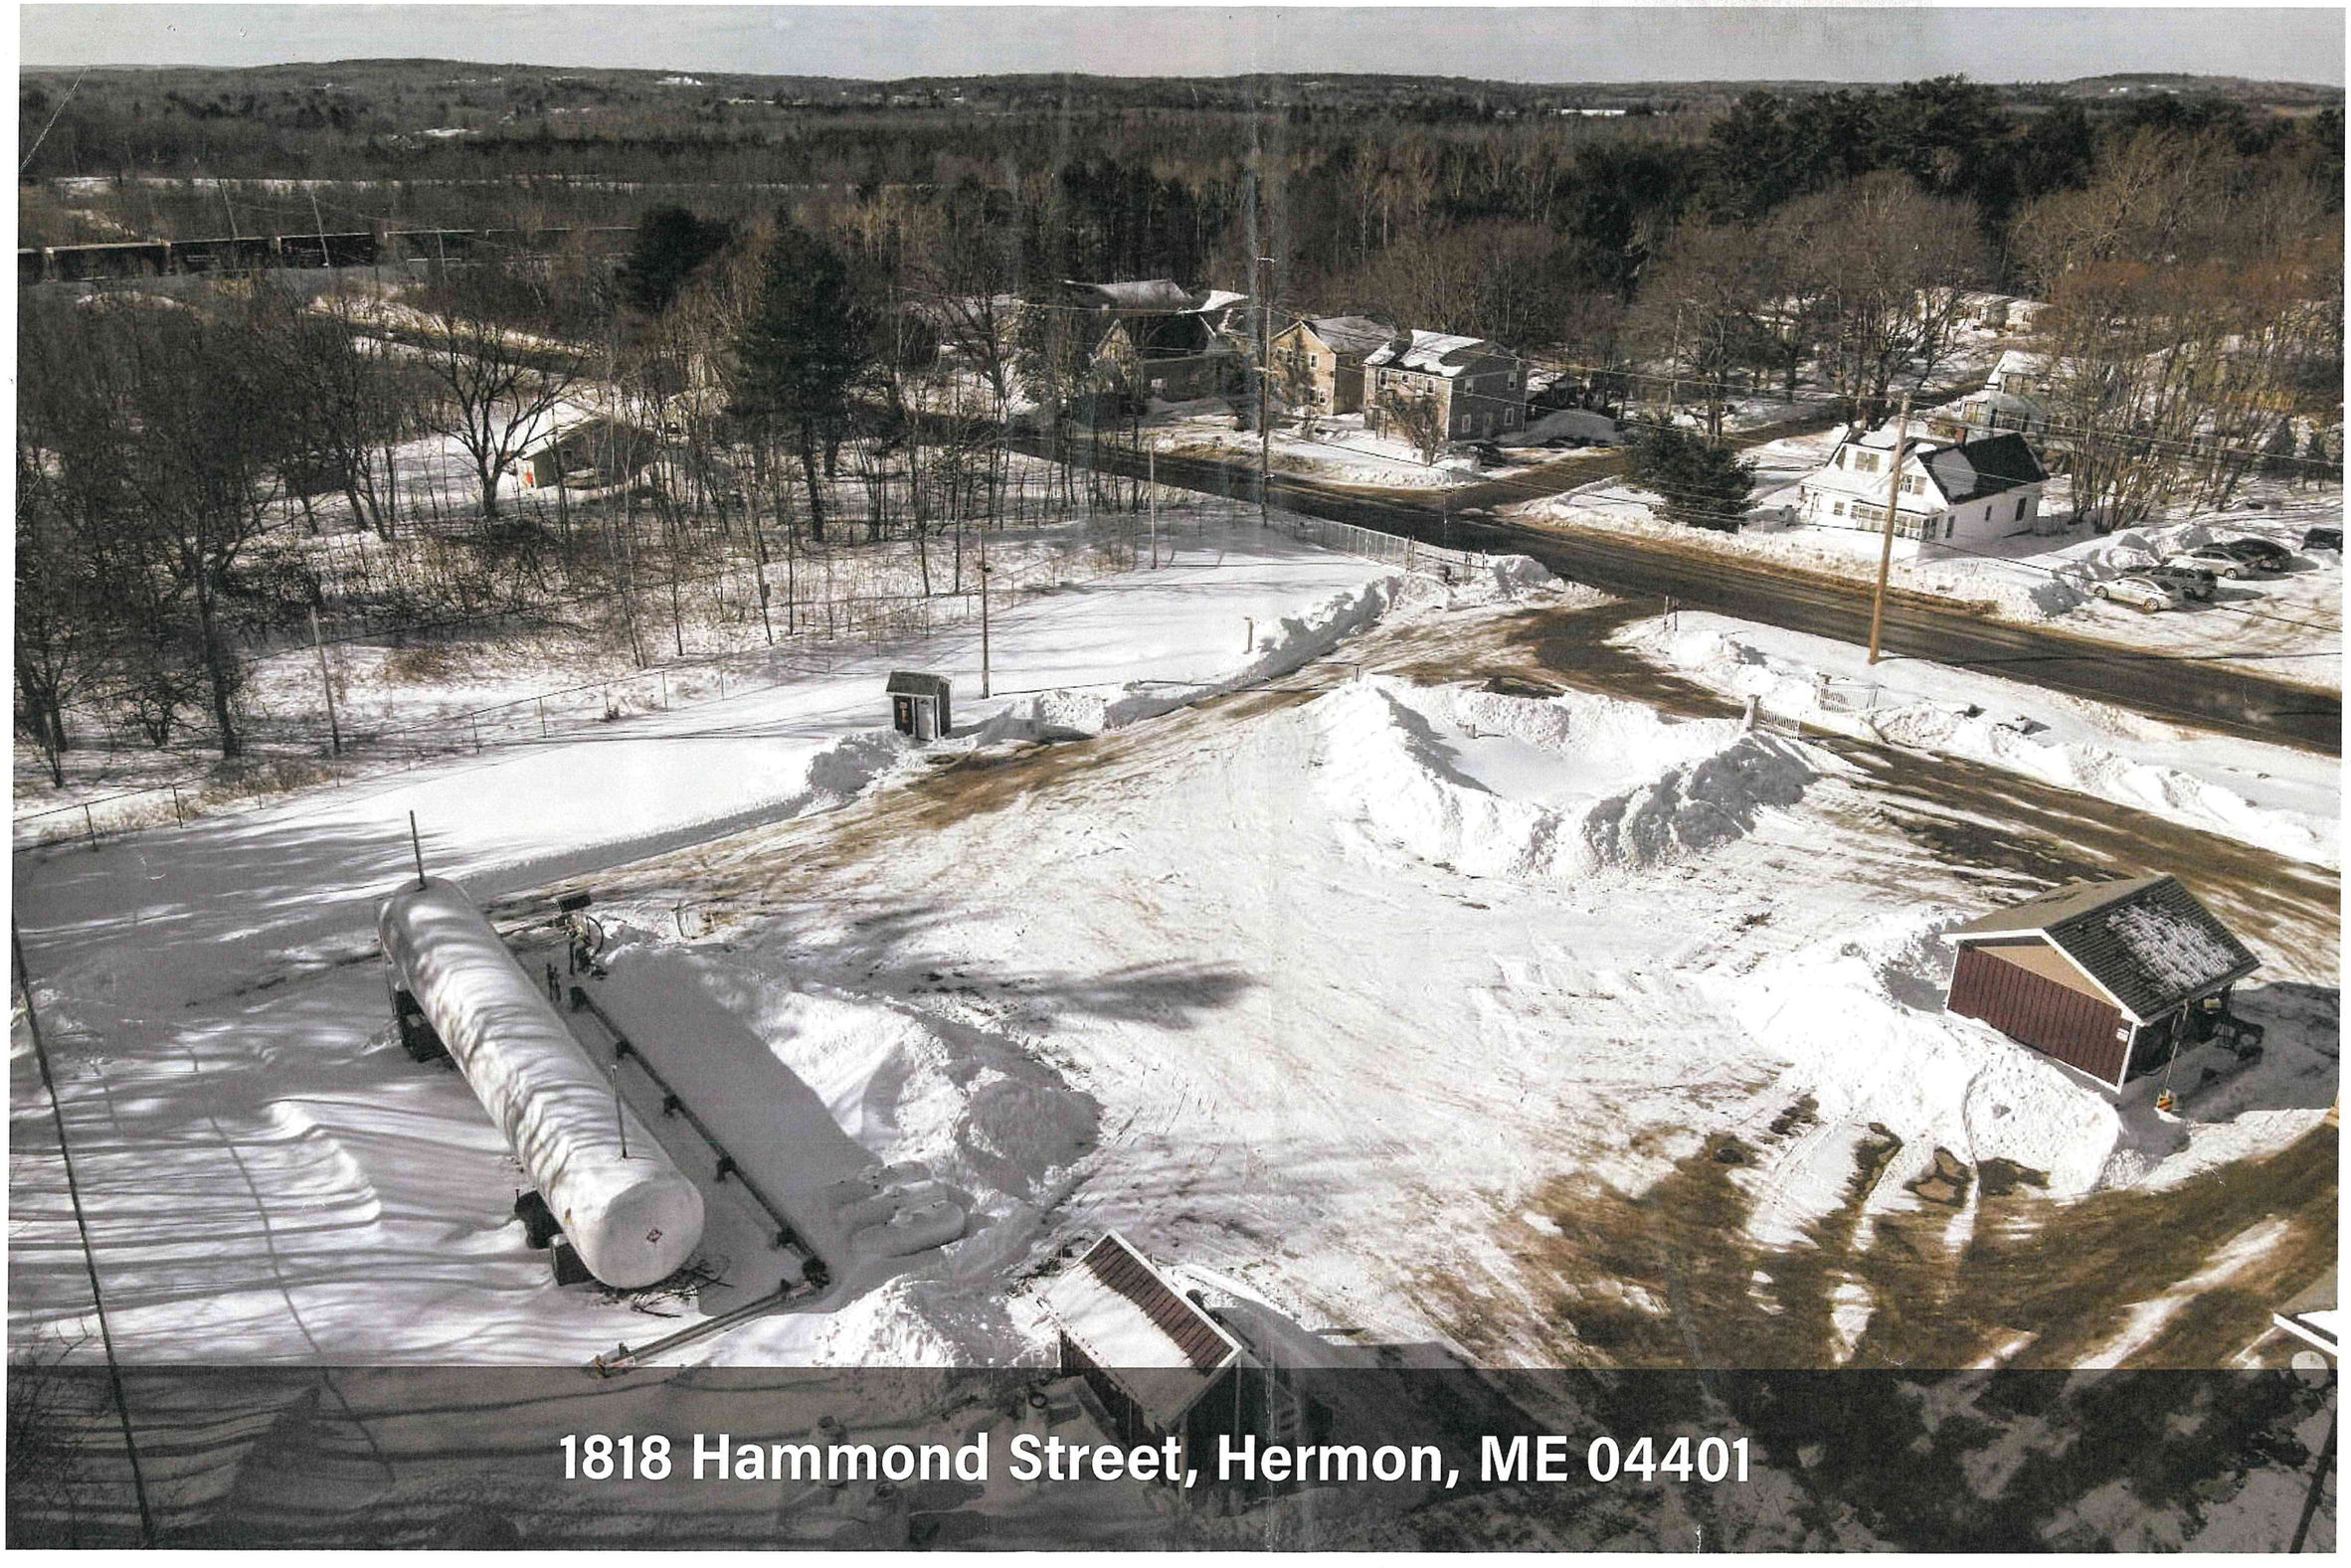

1818 Hammond Street, Hermon, ME 04401

1078 Kennedy Memorial Drive, Oakland, ME 04963

*Proposed Site - Image shown is a rendering based on engineered site plan.

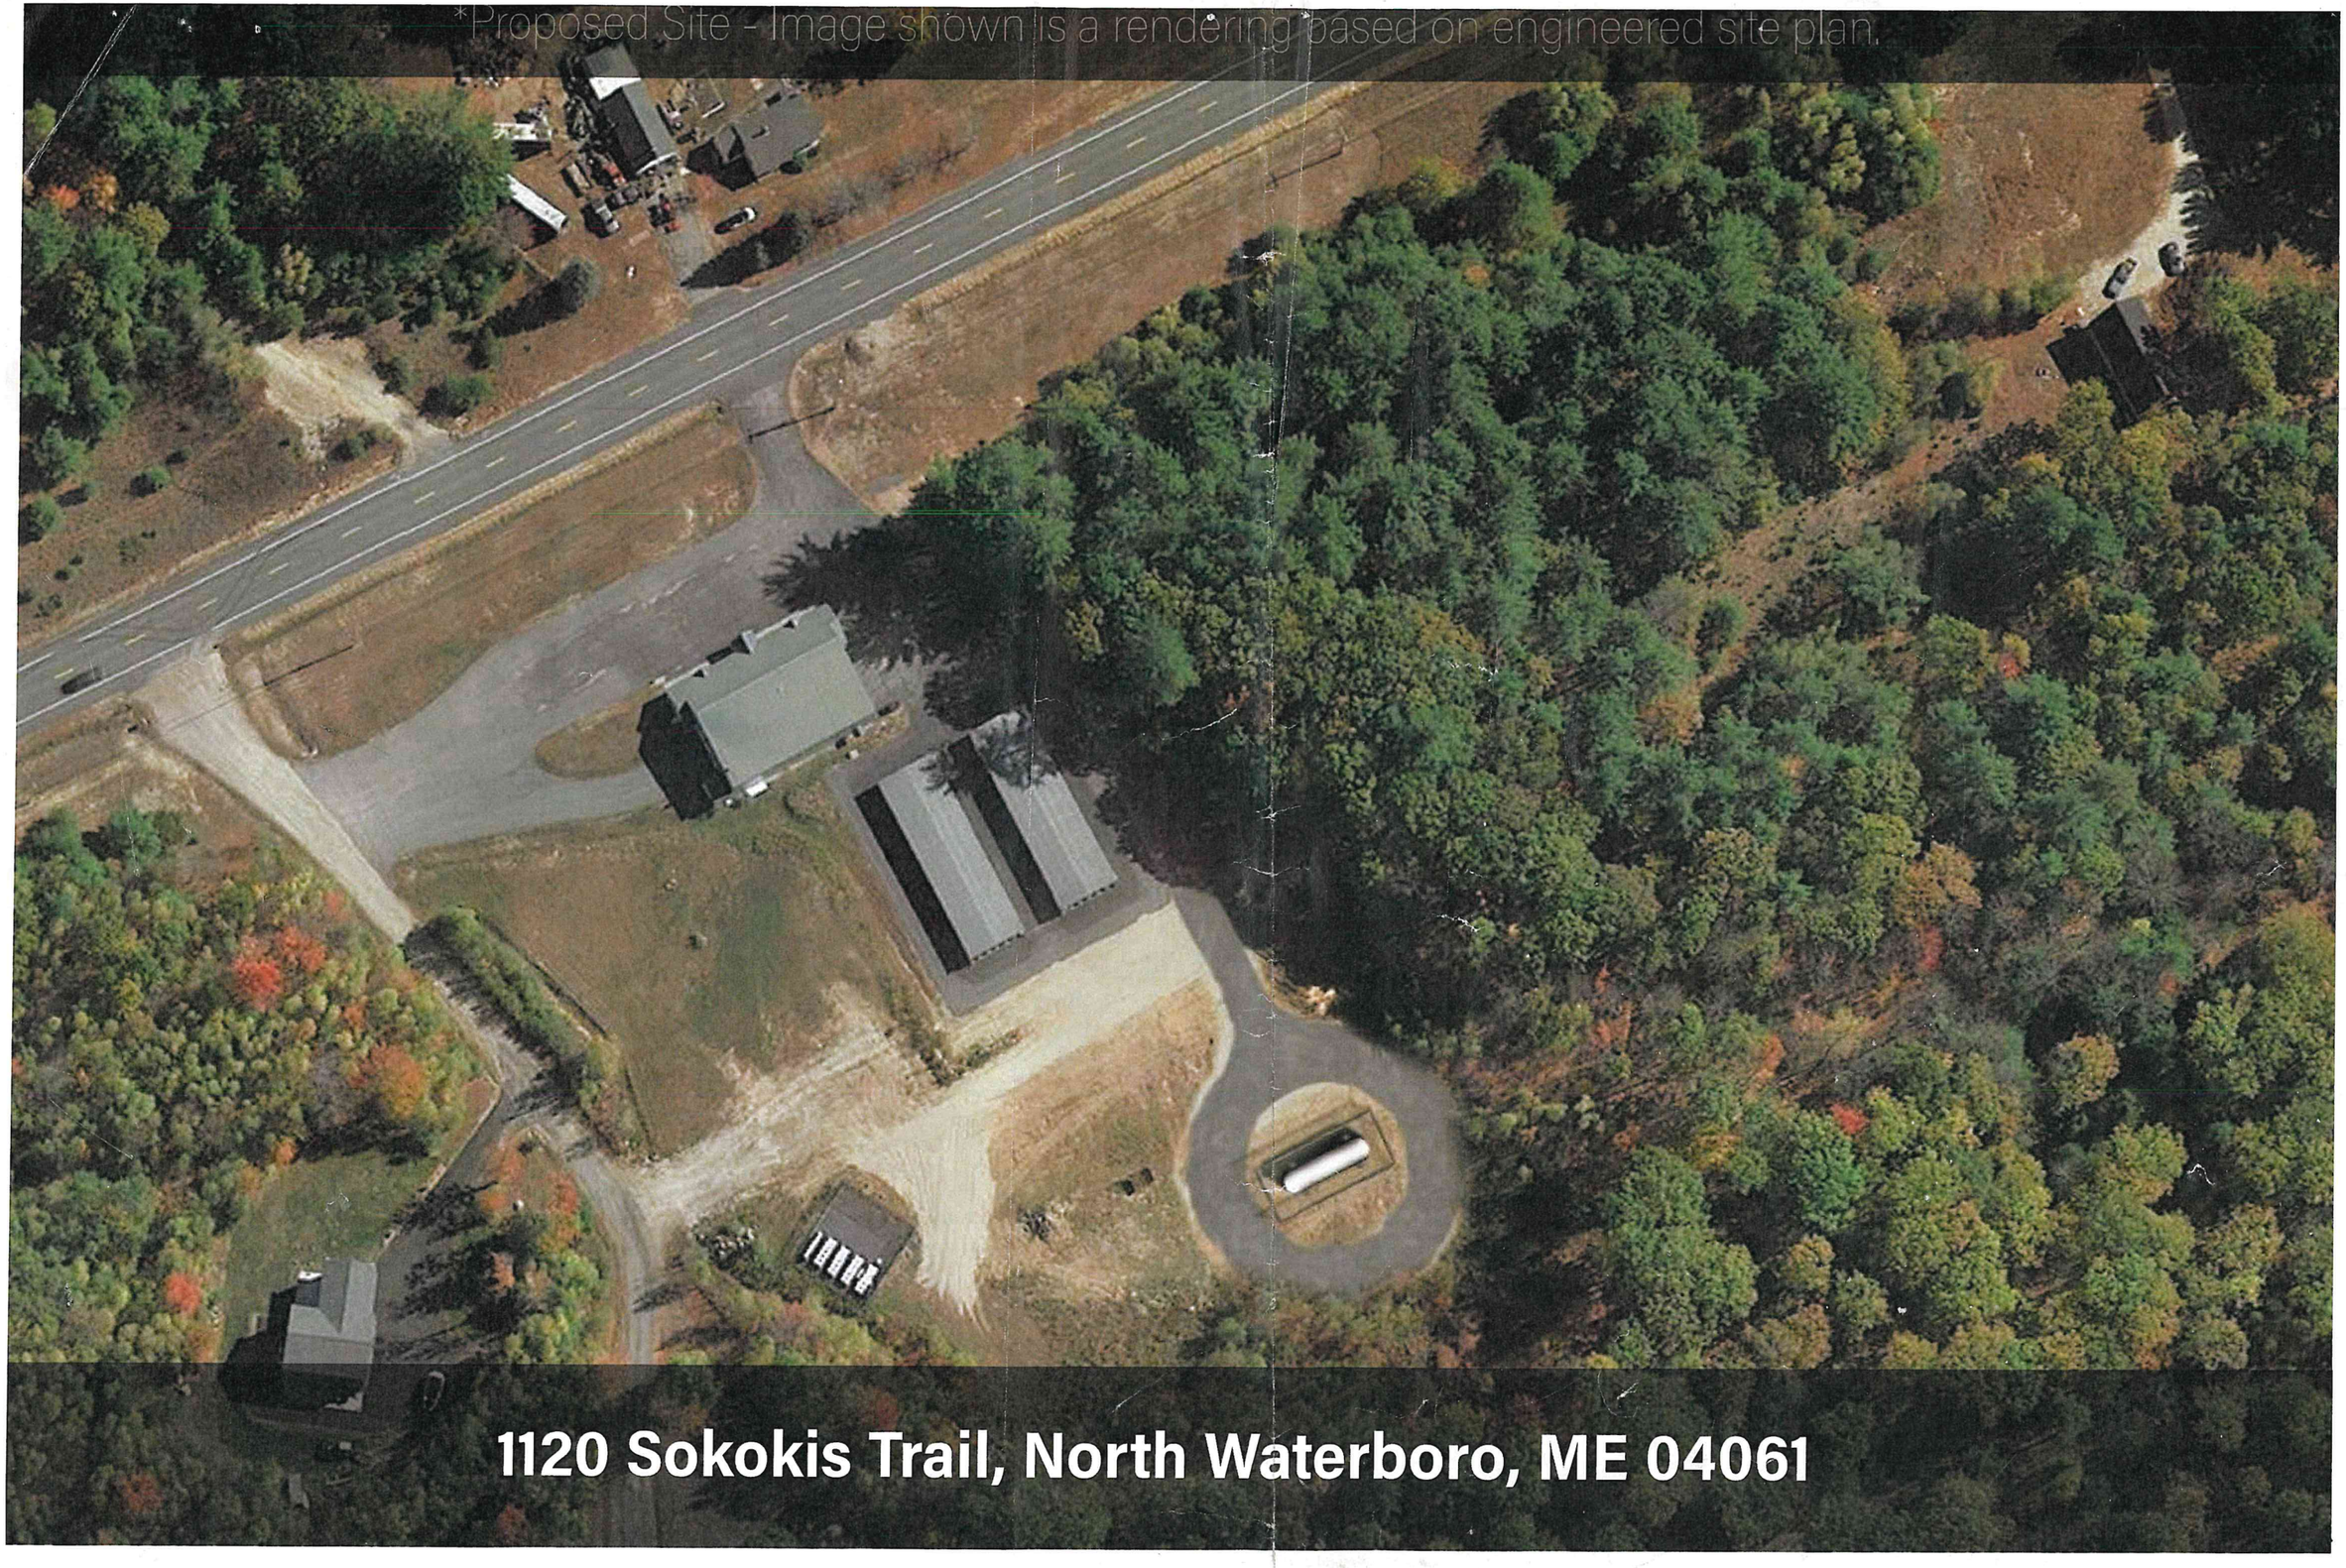

1120 Sokokis Trail, North Waterboro, ME 04061